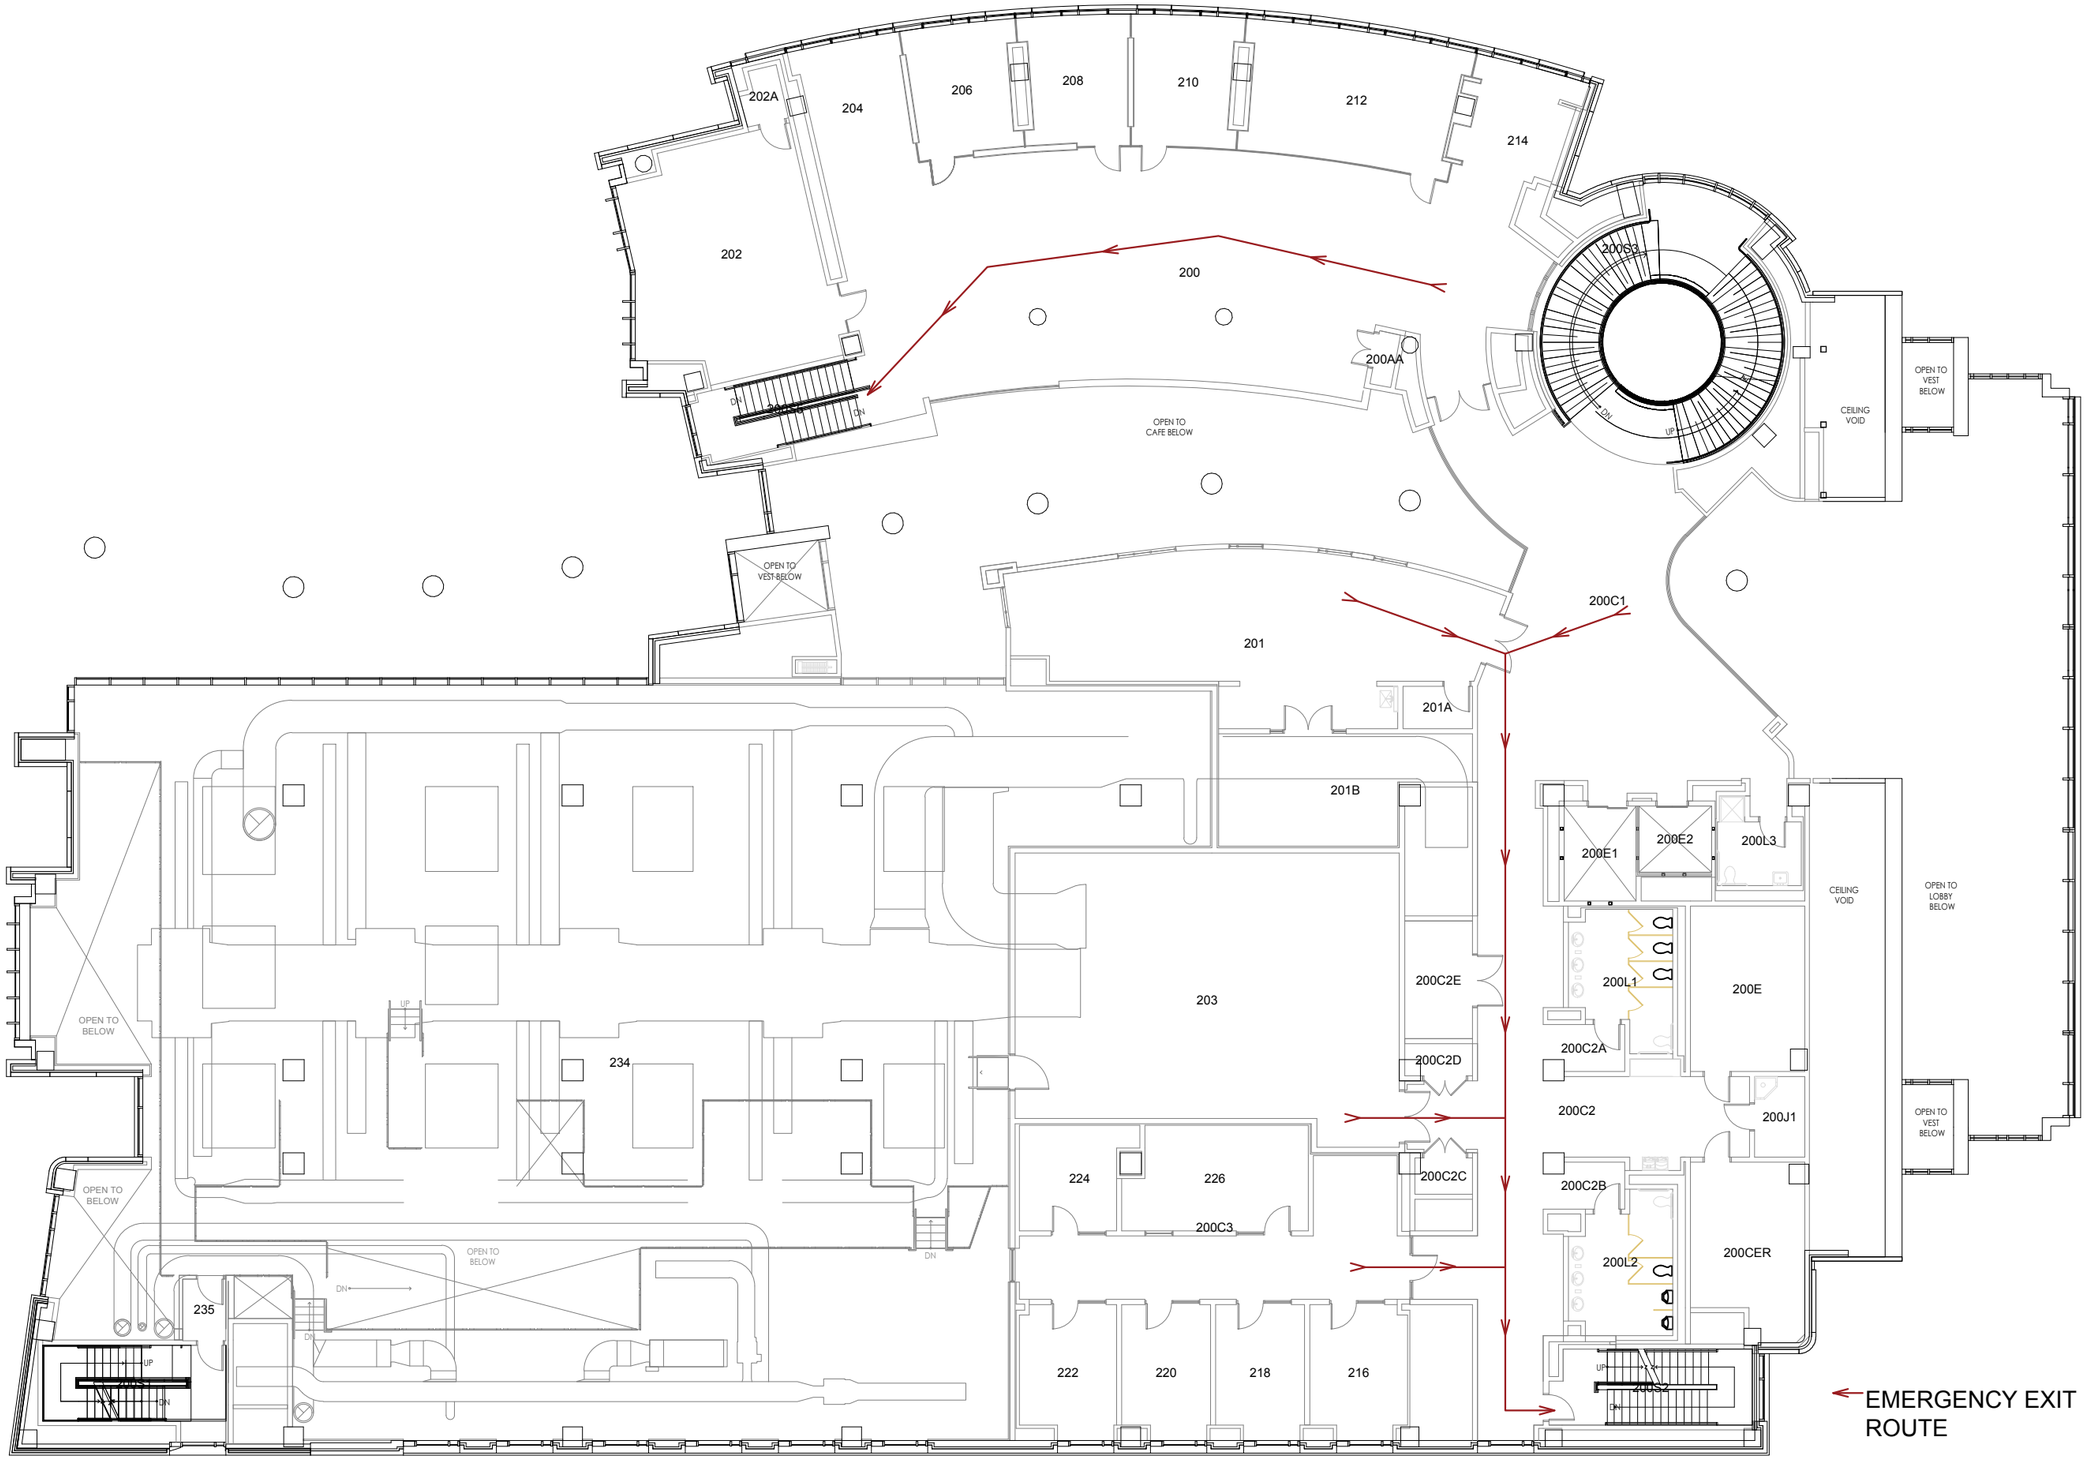

VANDERBILT UNIVERSITY

Campus Planning & Construction
Facilities Information Services

ENGINEERING AND SCIENCE BUILDING AND INNOVATION PAVILION

BLDG 299

1212 25TH AVE S

2ND FLOOR

Last Export: 01/10/2017

Copyright © by Vanderbilt University† All Rights Reserved

Report Date: 01/10/2017